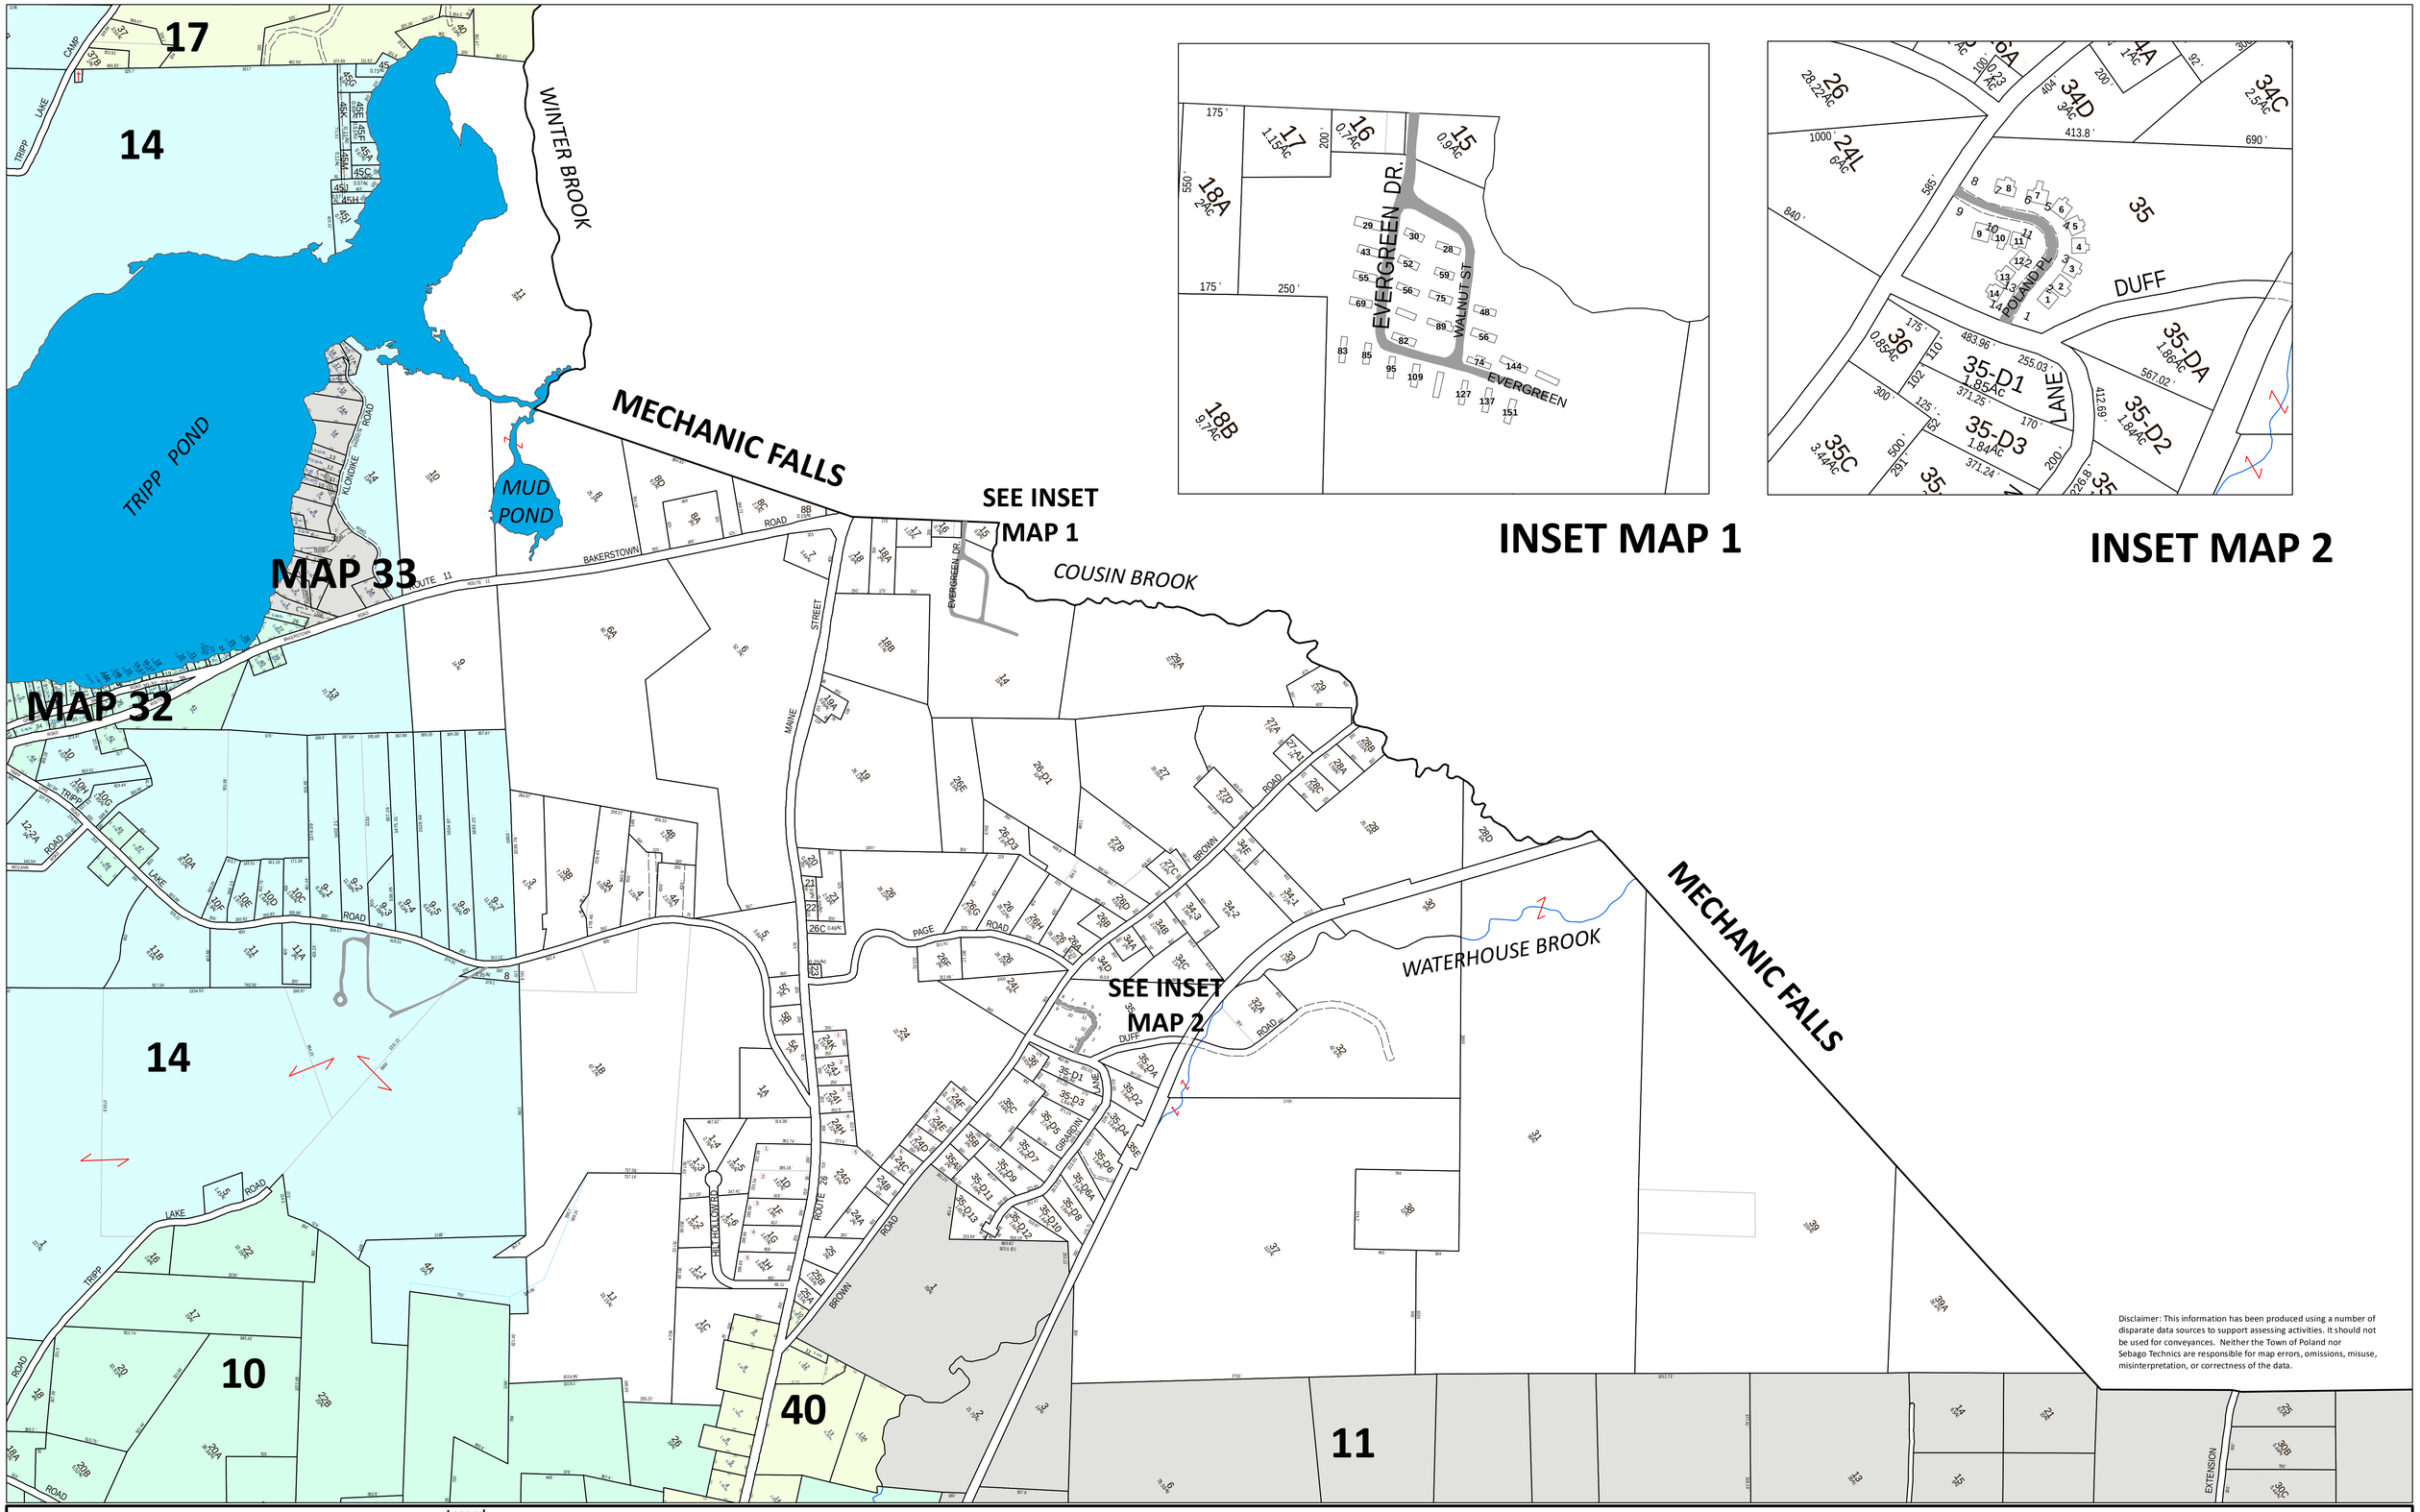

Disclaimer: This information has been produced using a number of disparate data sources to support assessing activities. It should not be used for conveyances. Neither the Town of Poland nor Sebago Technics are responsible for map errors, omissions, misuse, misinterpretation, or correctness of the data.

MAPS PREPARED BY:

SEBAGO TECHNICS
WWW.SEBAGOTECHNICS.COM
75 John Roberts Rd. - Suite 1A, South Portland, ME 04106, Tel. 207-200-2100
250 Goddard Rd. - Suite B, Lewiston, ME 04240, Tel. 207-783-5656

Legend

- 05 Abutting Tax Map Number
- 3-1 Subdivision Lot Number
- 8-33B Tax Parcel Lot Number
- Waterbodies/Wetlands
- Property Tie Hooks
- Easement/Right of Ways
- Former Lot Lines
- Cemetery
- 16 Building and Building Number
- Travelled Way

PROPERTY MAP

TOWN OF POLAND, MAINE

APRIL 1, 2015

UPDATES

SEBAGO TECHNICS 2015 UPDATES
O'DONNELL & ASSOCIATES 2014 UPDATES AND TAX MAPS

0 250 500 1,000 1,500 Feet

MAP 15